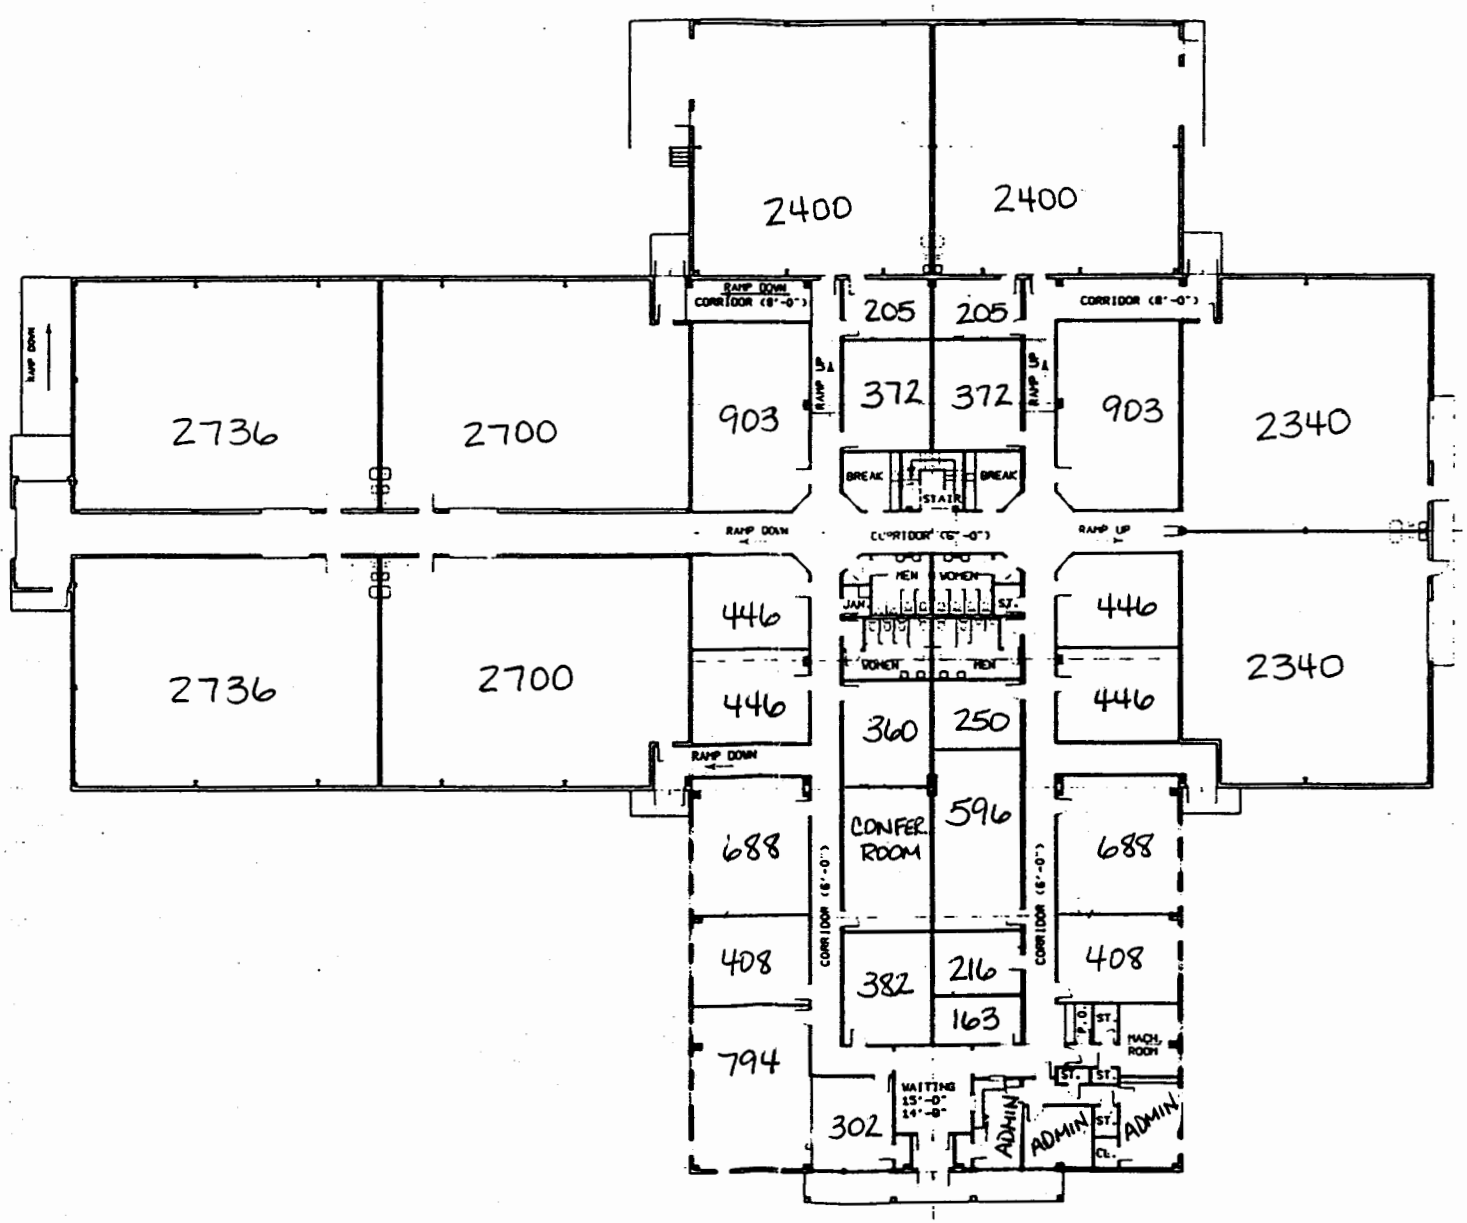

OVERALL
FLOOR PLAN
SCALE: 1/16" = 1'-0"

N

H&D